Notes:
1. All posts 200mm Diam Slash Pine H4 ACQ / CCA Perfect Rounds.
2. All rails 150mm Diam Slash Pine H4 ACQ / CCA Perfect Rounds.
3. Typical Footings to be 400mm Diam x 650mm Deep filled with 20MPa Concrete.
4. 50mm Soil Layer to Top of Footing.
5. All posts and rails to receive 2 coats Intergrain Dimension 4 / Natural Stain as per manufacturers recommended installation instructions.
6. All connecters to be N16 Galvanised deformed bar with 200mm embedment connected using Join - T - Lock standard procedures.
7. Client to remove or provide convenient site consolidation area for any construction generated overburden.
8. This design remains the property of Join-T-Lock. ABN No. 24 963 930 017.

DRAFT - TO BE APPROVED BY CLIENT PRIOR TO FURTHER INVESTIGATIONS/ COMMENCEMENT.

CLIENT SIGNATURE

.....

Individual Site Assessment Required for Each Site to Determine Footing Detail

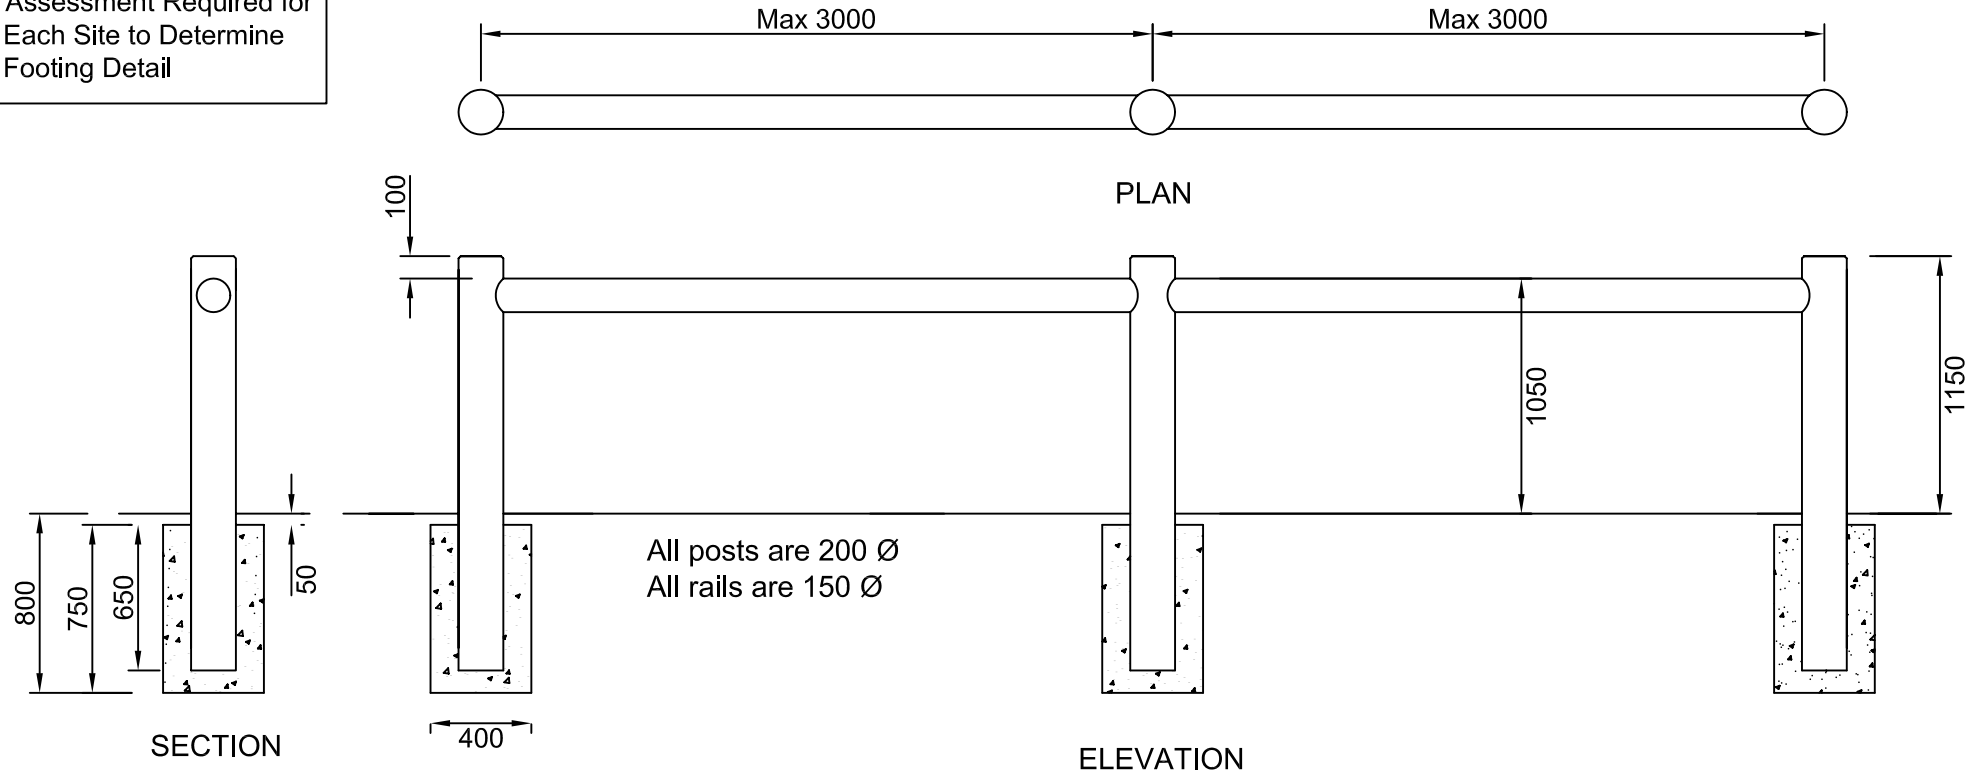

REV	DRN	DATE	DESCRIPTION	CHK	APP
A	LT	28.01.04	SPECIFICATION		

CLIENT
JOIN - T - LOCK
LOT 5 EDNEY LANE
CONISTON NSW 2500
Ph:4256 4767 Fax:4256 4558

PRINCIPAL CONSULTANTS
SPMA P/L
SUITE 2, 11 FOREST ROAD
HURSTVILLE NSW 2220
Ph: 9588 9222 Fax: 9588 9322

DRAWING NAME
TYPE D 1 RAIL FENCE

Suitable for AS 2156.2.
Track Class3-Protects 1.5m falls
Track Class4-Protects 3.0m falls
Track Class5-Protects all falls

CONTRACT No.
04-116

DRAWING No.
04-116-SD04

A

SHEET NO.
A